


NOTE IN DISPLAY AREAS:
EXISTING CARPET IS TO REMAIN. REMOVE ONLY WHAT IS NEEDED FOR NEW GLASS WALLS

## PARTIAL FLOOR PLAN

1/4"=1'-Ø"

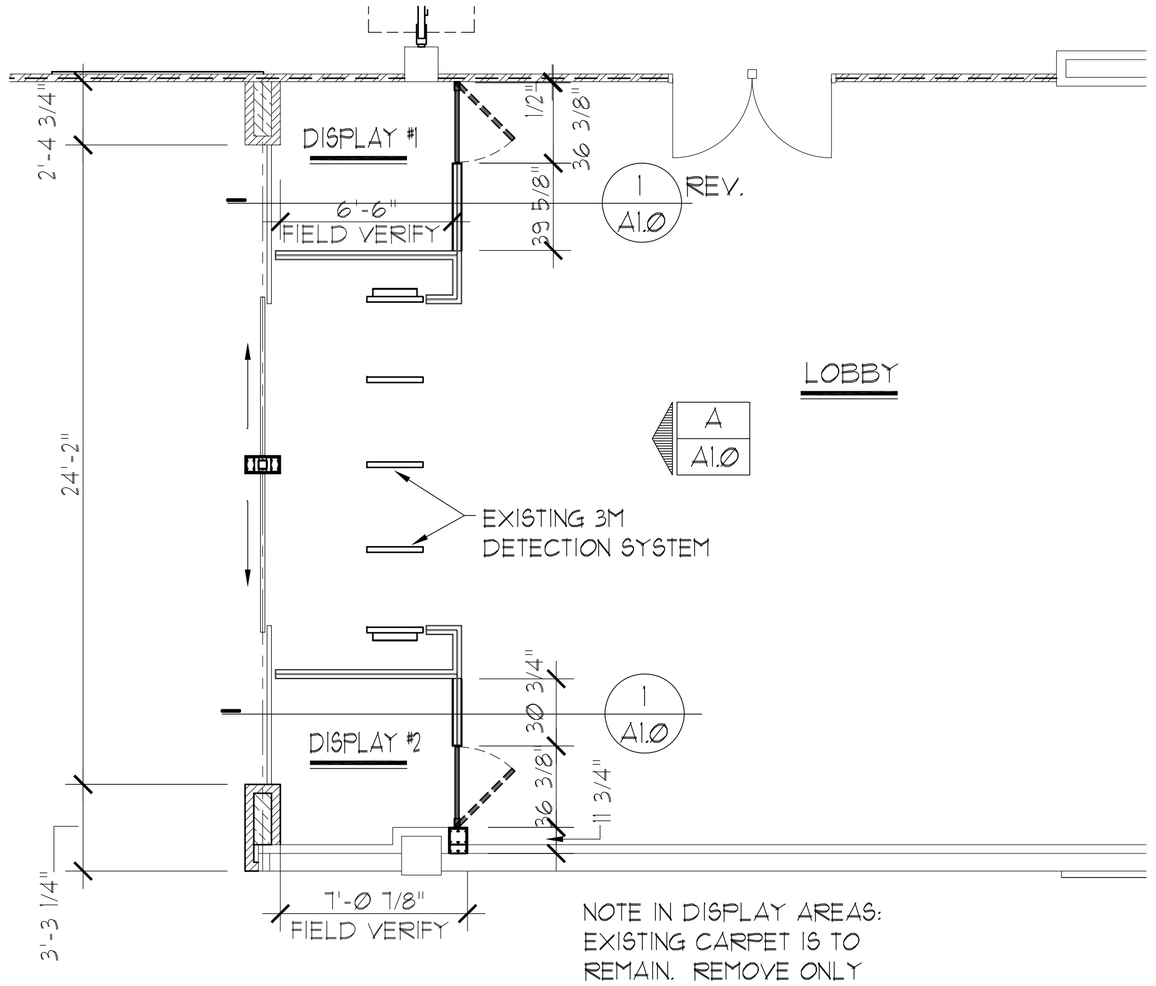


NOTE IN DISPLAY AREAS:
EXISTING CEILING IS TO REMAIN. REMOVE ONLY WHAT IS NEEDED FOR NEW SOFFITS.

## PARTIAL REFLECTED CEILING PLAN

1/4"=1'-Ø"

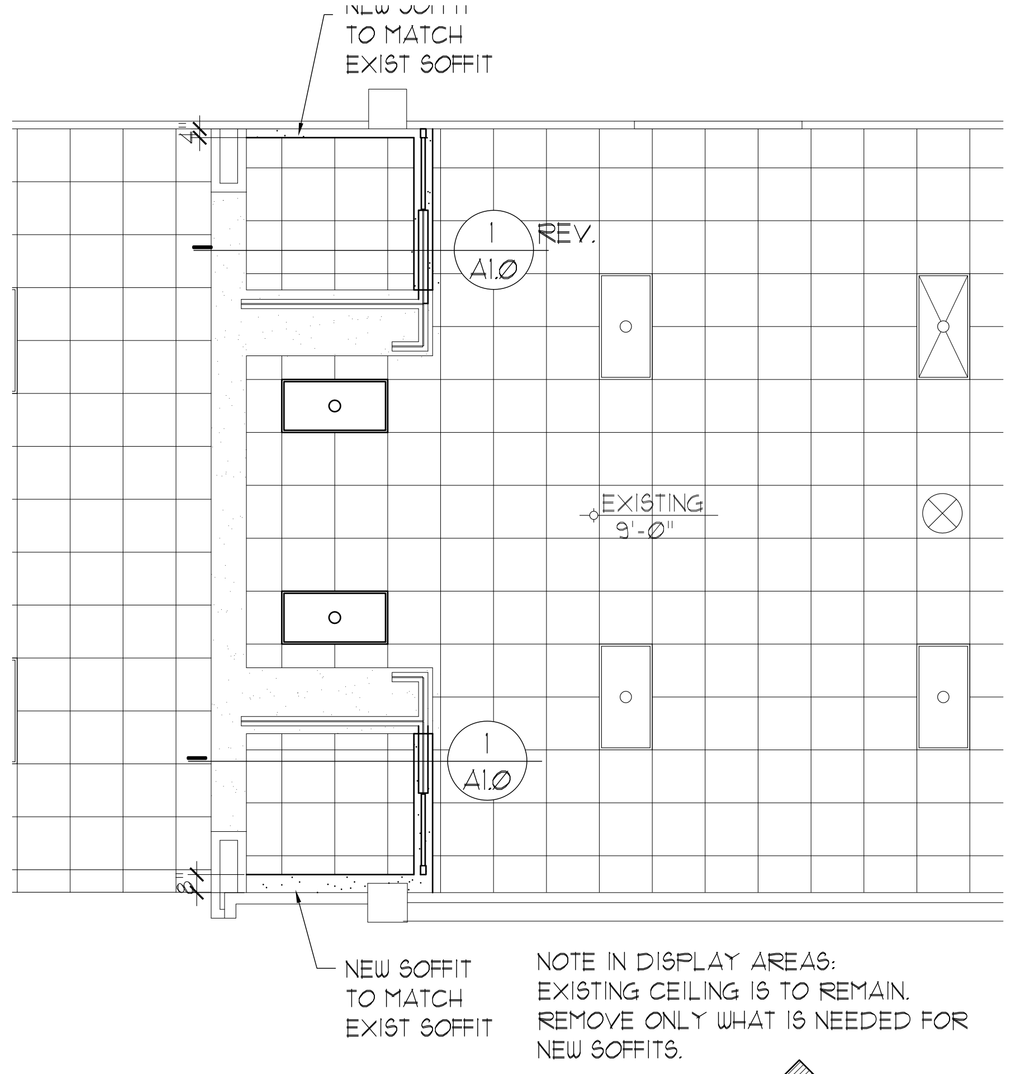


## GLASS SCREEN WALL DETAIL

2
A1.Ø

3/4"=1'-Ø"

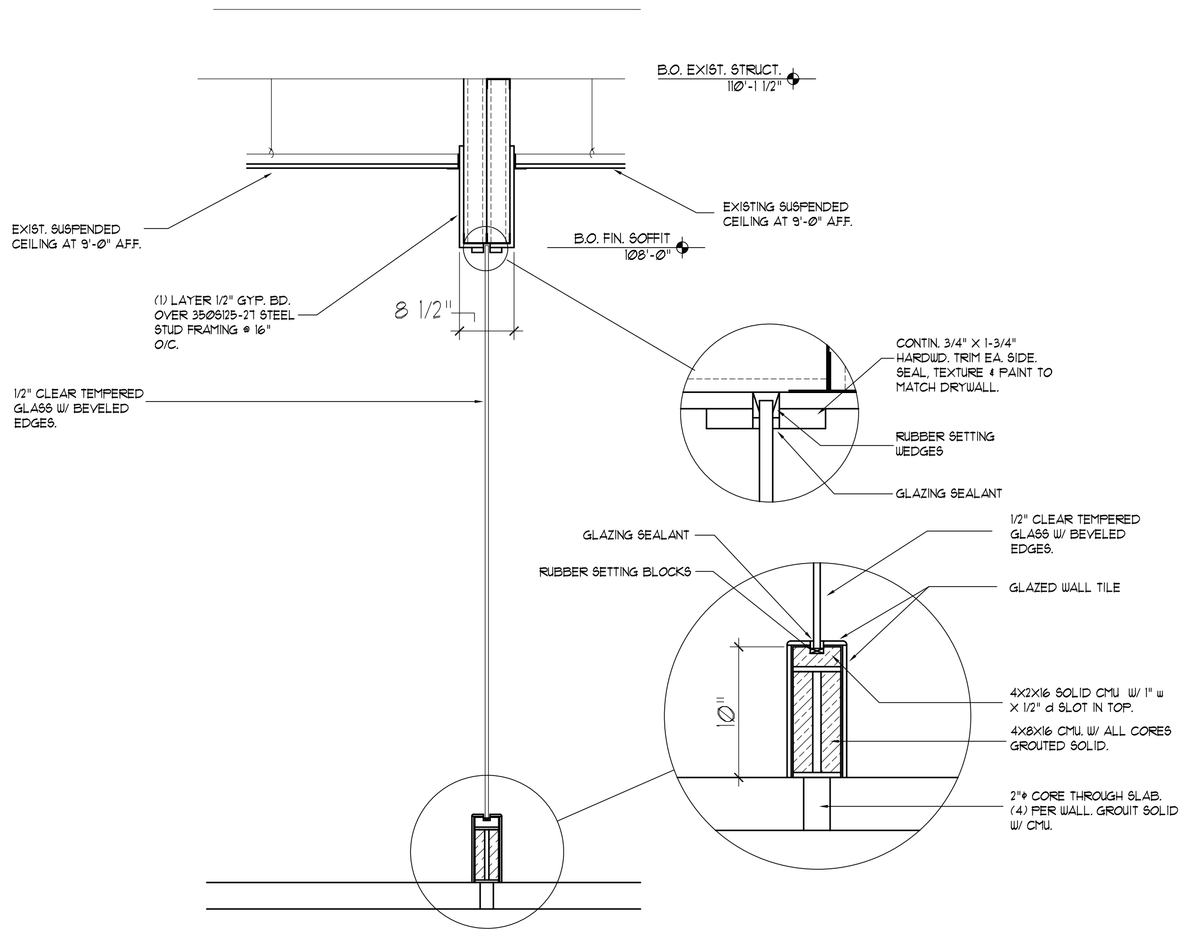


## BUILDING SECTION

1
A1.Ø

1/2"=1'-Ø"

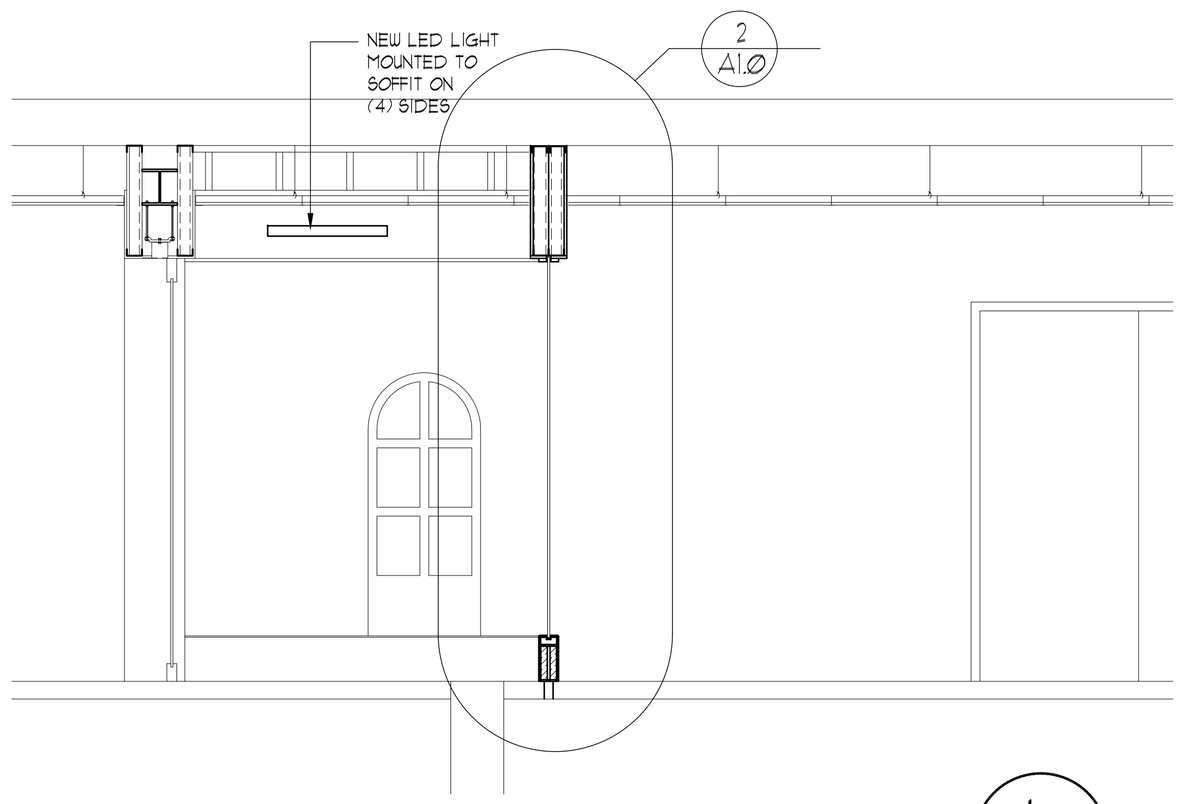


## INTERIOR ELEVATION

A
A1.Ø

1/2"=1'-Ø"

preliminary review 4/24/20202

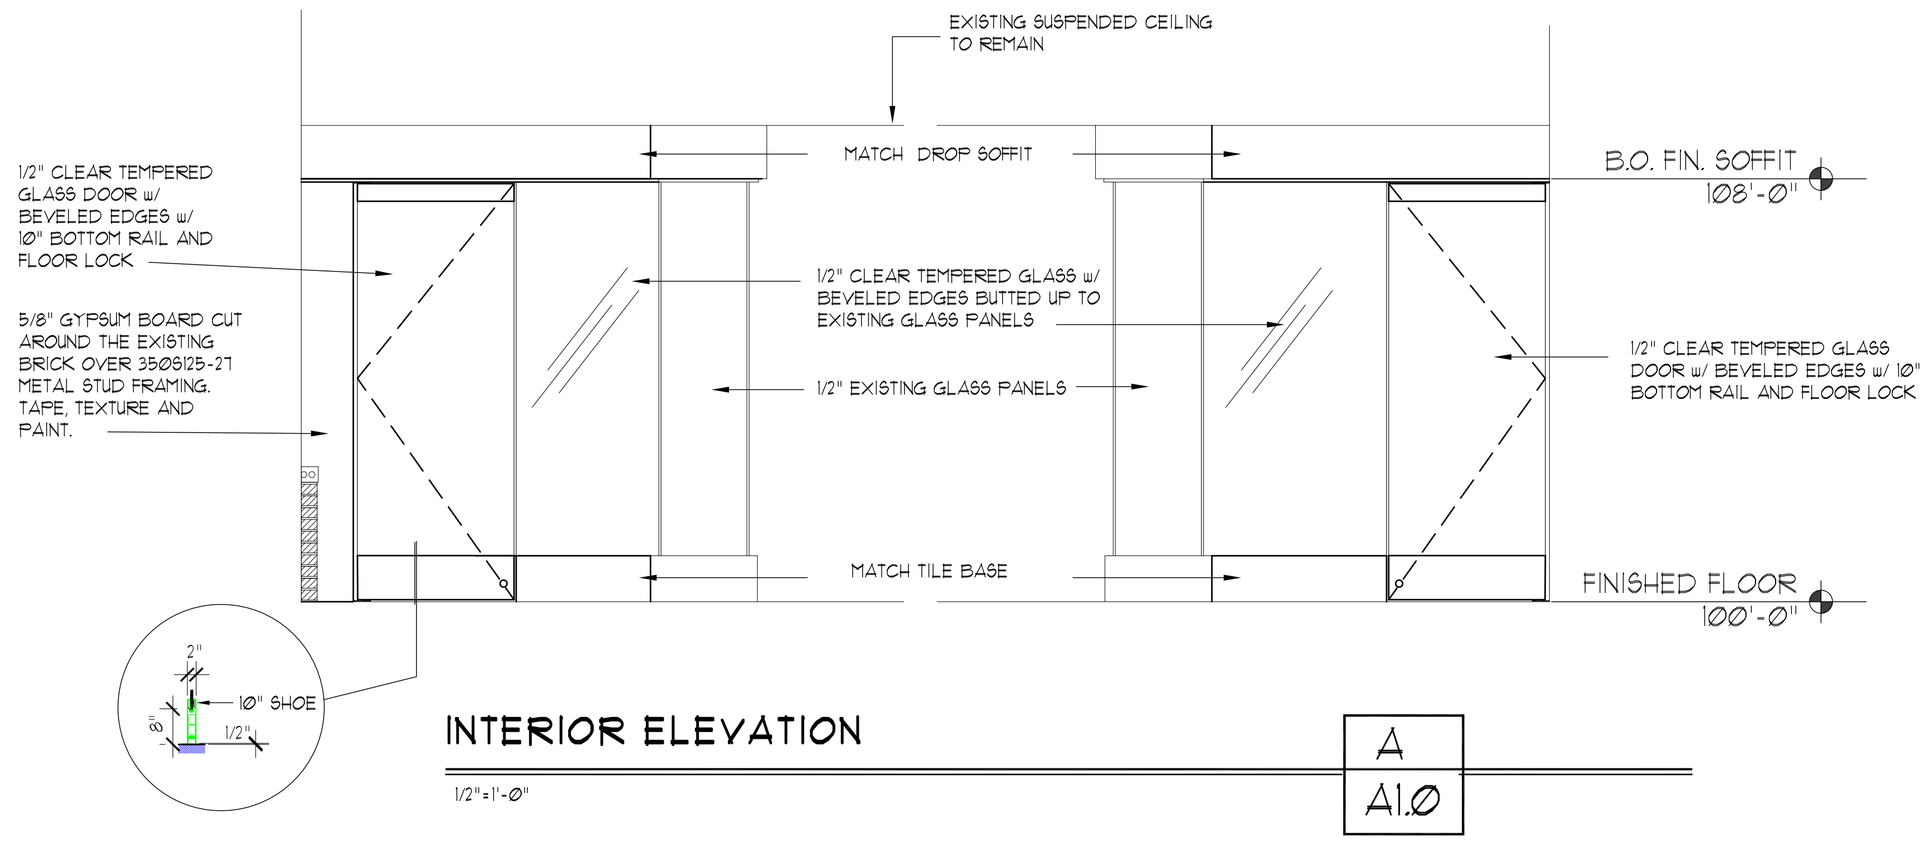20620
A1.Ø X

Licensed Architect
No.AR1692
ROXANE L. MITRO
State of Idaho

| DATE: | DESCRIPTION: |
|---|---|
| X-XX-XX | ORIGINAL ISSUE |
| | |
| | |

DISPLAY AREAS
FOR
SISTER CITIES
IDAHO FALLS PUBLIC LIBRARY
IDAHO FALLS, IDAHO 83402

AKM ARCHITECTURE, P.A.
370 'A' Street Idaho Falls, Idaho 83402
208.522.4030 Fax 208.522.3020